

50X1-HUM

Page Denied

FORM NO. 51-61
MAY 1949

CLASSIFICATION SECRET/CONTROL - U.S. OFFICIALS ONLY

50X1-HUM

INTELLOFAX 8

CENTRAL INTELLIGENCE AGENCY

REPORT

INFORMATION REPORT

CD NO.

50X1-HUM

COUNTRY Germany (Russian Zone)

DATE DISTR. 23 May 1951

SUBJECT Plans of Steel Plants in the Russian
Zone as Envisaged in 1955

NO. OF PAGES 1

PLACE
ACQUIREDNO. OF ENCLS. 6 MAPS
(LISTED BELOW)DATE OF INFO:
ACQUIREDSUPPLEMENT TO
REPORT NO.

50X1-HUM

THIS DOCUMENT CONTAINS INFORMATION AFFECTING THE NATIONAL DEFENSE
OF THE UNITED STATES WITHIN THE MEANING OF THE ESPIONAGE ACT 50
U. S. C. 31 AND 32 AS AMENDED. ITS TRANSMISSION OR THE REVELATION
OF ITS CONTENTS IN ANY MANNER TO AN UNAUTHORIZED PERSON IS PRO-
HIBITED BY LAW. REPRODUCTION OF THIS FORM IS PROHIBITED

THIS IS UNEVALUATED INFORMATION

1. Attached are the ground plans of the following steel plants in the Soviet
Zone as envisaged in 1955:

a) Stahl u. Walzwerk, Brandenburg	(Scale 1 : 2000)
b) " " Böhlen.	(Scale 1 : 1000)
c) " " Hennigsdorf	(Scale 1 : 1000)
d) Hüttenkombinat Ost	(Scale 1 : 5000)
e) Maximilianshütte	(Scale 1 : 1000)
f) Stahl u. Walzwerk Reisa.	(Scale 1 : 2000)

2. The maps are forwarded [redacted] without color indications to show the 50X1-HUM
annual progress.

FOR CRITICAL SECURITY REASONS
THIS REPORT IS NOT TO BE FURTHER
TRANSMITTED WITHIN THE UNITED
STATES, OR BEYOND THE BORDERS
OF THE UNITED STATES, WITHOUT
THE EXPRESS PERMISSION OF THE
RELEASING OFFICE.

CLASSIFICATION SECRET/CONTROL - U.S. OFFICIALS ONLY

STATE	NAVY	NSRB	DISTRIBUTION									
ARMY	AIR	ORR	ev	x								

50X1-HUM


Page Denied

STAHL - UND WALZWERK RIESA

M 1 : 2000



5001-HLM

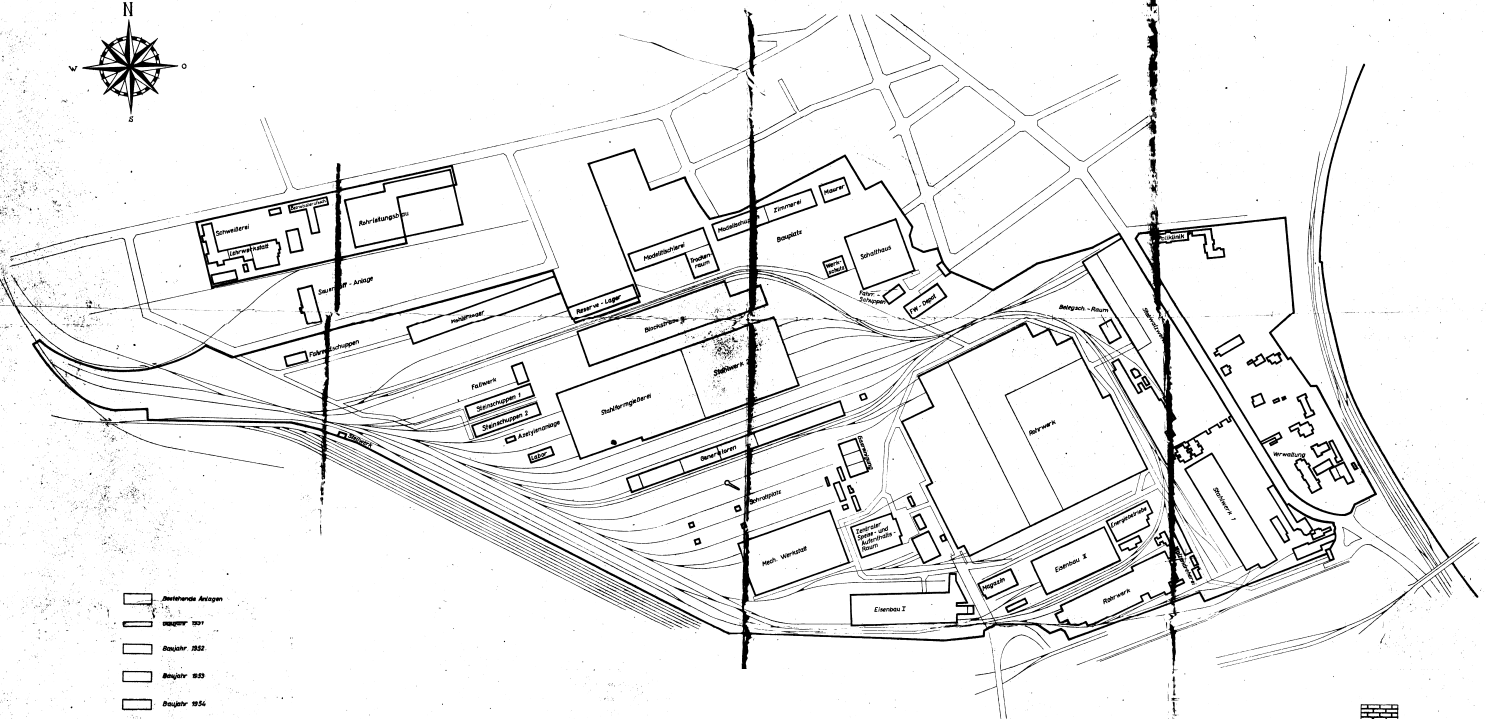



- ☐ Anstehende Anlagen
- ☐ Baugruben 1951
- ☐ Baugruben 1952
- ☐ Baugruben 1953
- ☐ Baugruben 1954
- ☐ Baugruben 1955



VVB INDUSTRIE - ENTWURF
BETRIEB BERLIN VEB

6.2.1951

M 1 - 2000

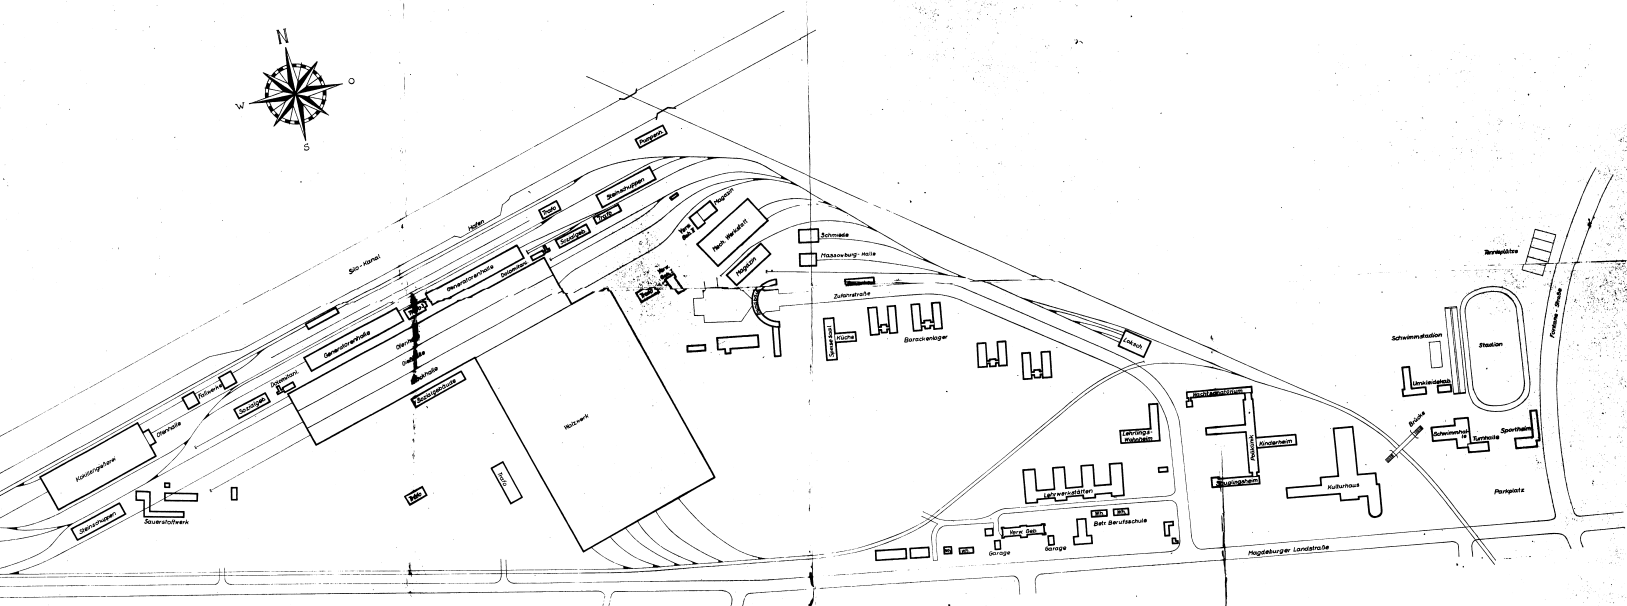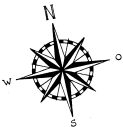

- | | |
|----------------------|--------------------|
| <input type="text"/> | Bestehende Anlagen |
| <input type="text"/> | Baujahr 1951 |
| <input type="text"/> | Baujahr 1952 |
| <input type="text"/> | Baujahr 1953 |
| <input type="text"/> | Baujahr 1954 |
| <input type="text"/> | Baujahr 1955 |




VVB INDUSTRIE - ENTWURF
BETRIEB BERLIN VEB

6.2.1951

STAHL - UND WALZWERK DÖHLEN

M 1 : 1000

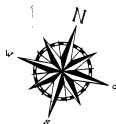

Abzugsweg
17° 30' 0" N

001-VLM



- Bestehende Anlagen
- Baujahr 1951
- Baujahr 1952
- Baujahr 1953
- Baujahr 1954
- Baujahr 1955




VVB INDUSTRIE - ENTWURF
BETRIEB BERLIN VEB

6.2.1951

STAHL - UND WALZWERK HENNIGSDORF

M 1 : 1000

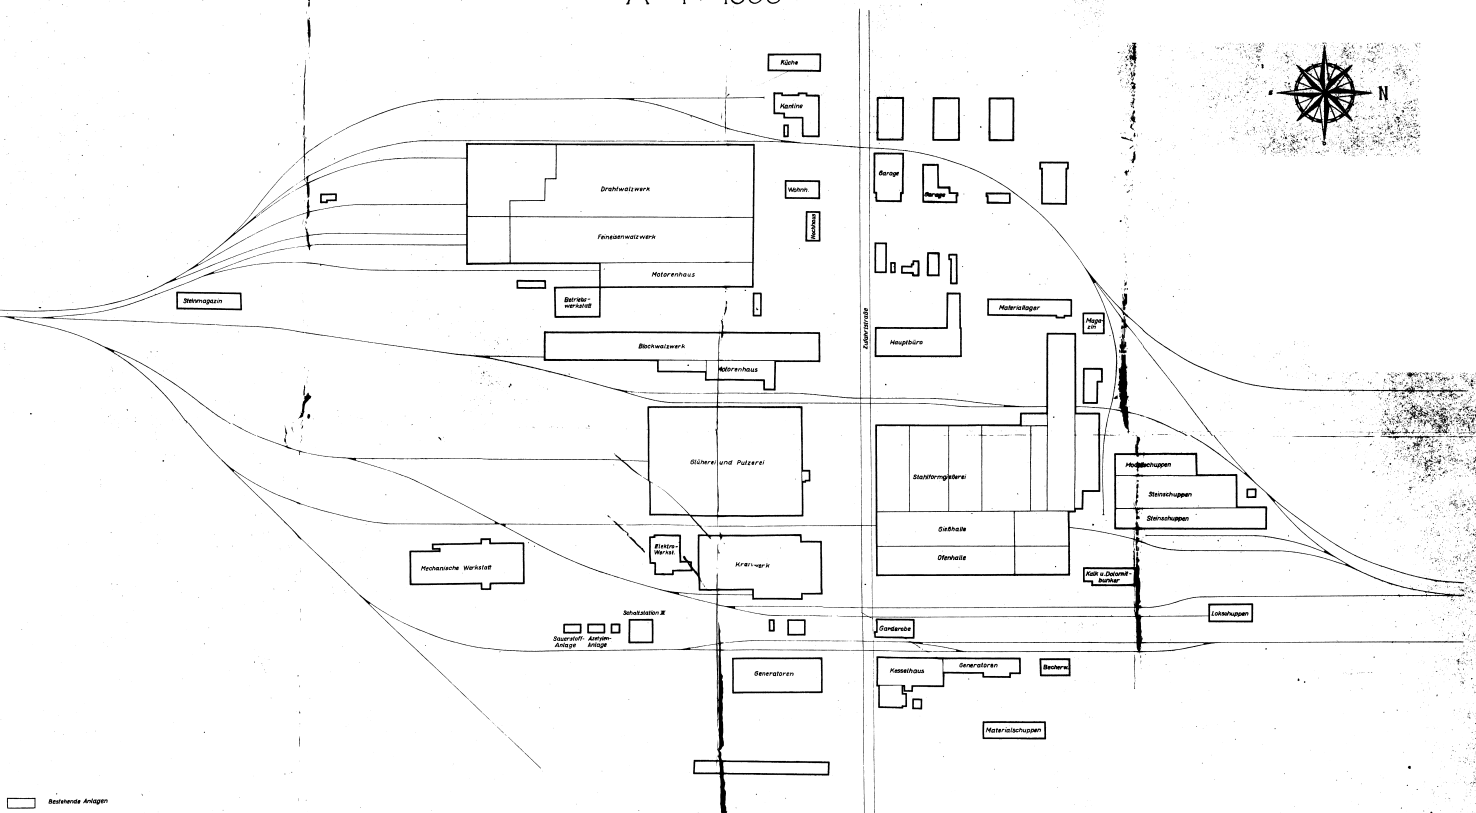


VVB INDUSTRIE - ENTWURF
BETRIEB BERLIN VEB

6. 2. 1951

HÜTTENKOMBINAT OST

FÜRSTENBERG / ODER
M 1:5000

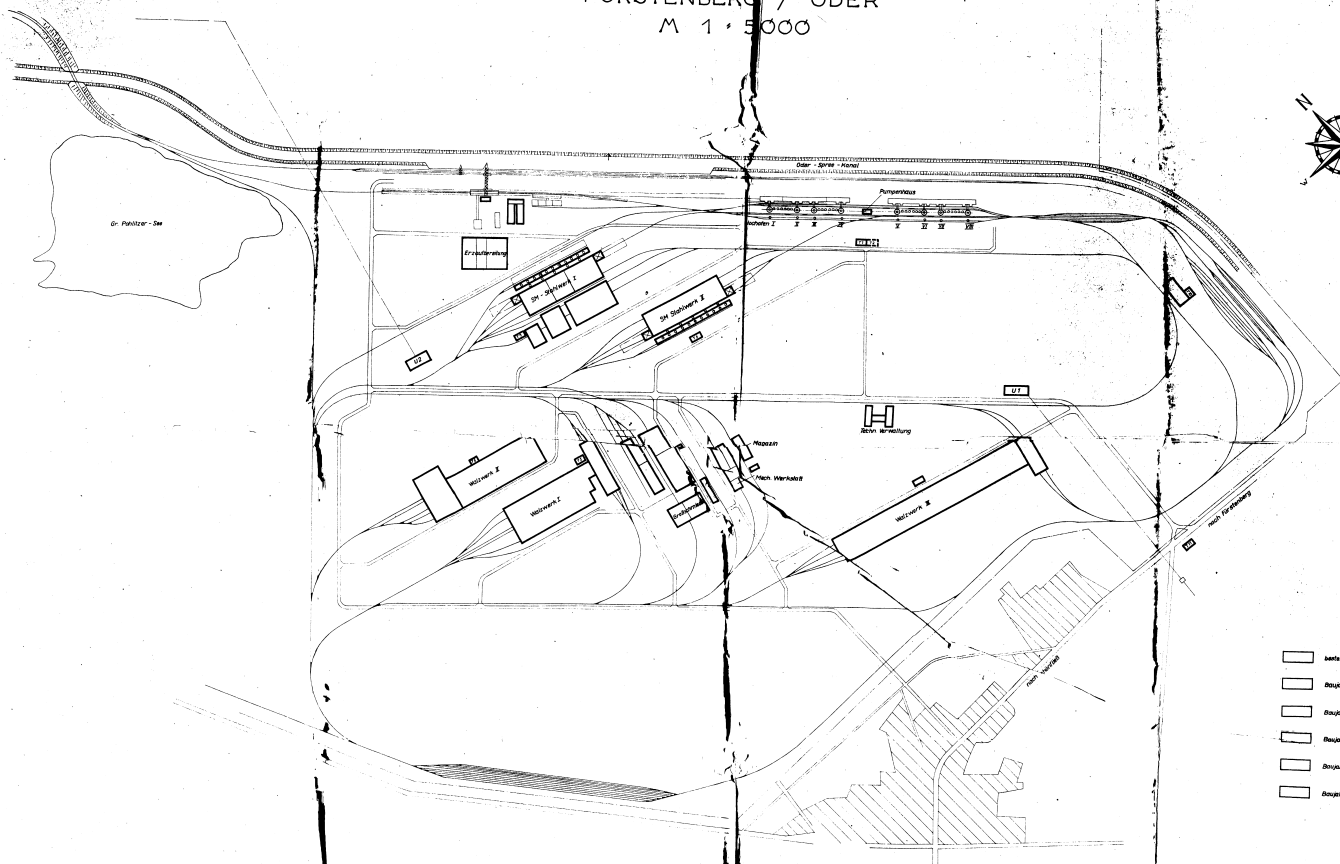

- ☐ bestehende Anlagen
- ☐ Baujahr 1951
- ☐ Baujahr 1952
- ☐ Baujahr 1953
- ☐ Baujahr 1954
- ☐ Baujahr 1955




VVB INDUSTRIE - ENTWURF
BETRIEB BERLIN VEB

6.2.1951

MAXIMILIANSHÜTTE

UNTERWELLENBORN

M 1 • 1000

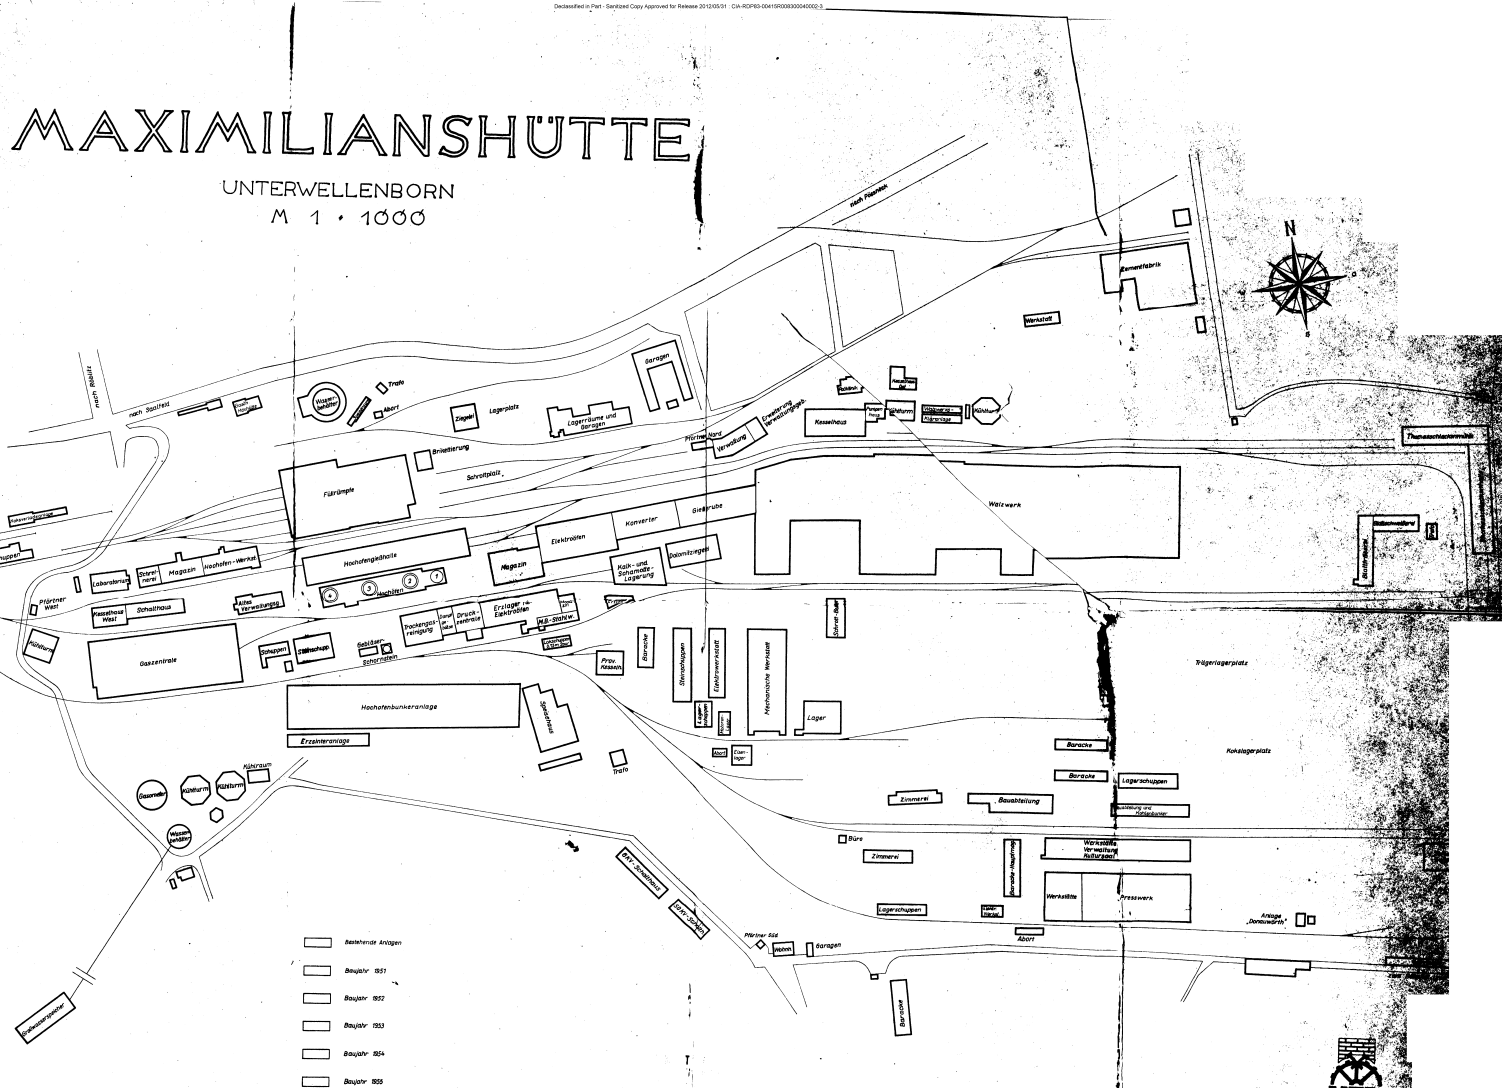

VVB INDUSTRIE - EN
BETRIEB BERLIN

6.2.1981